


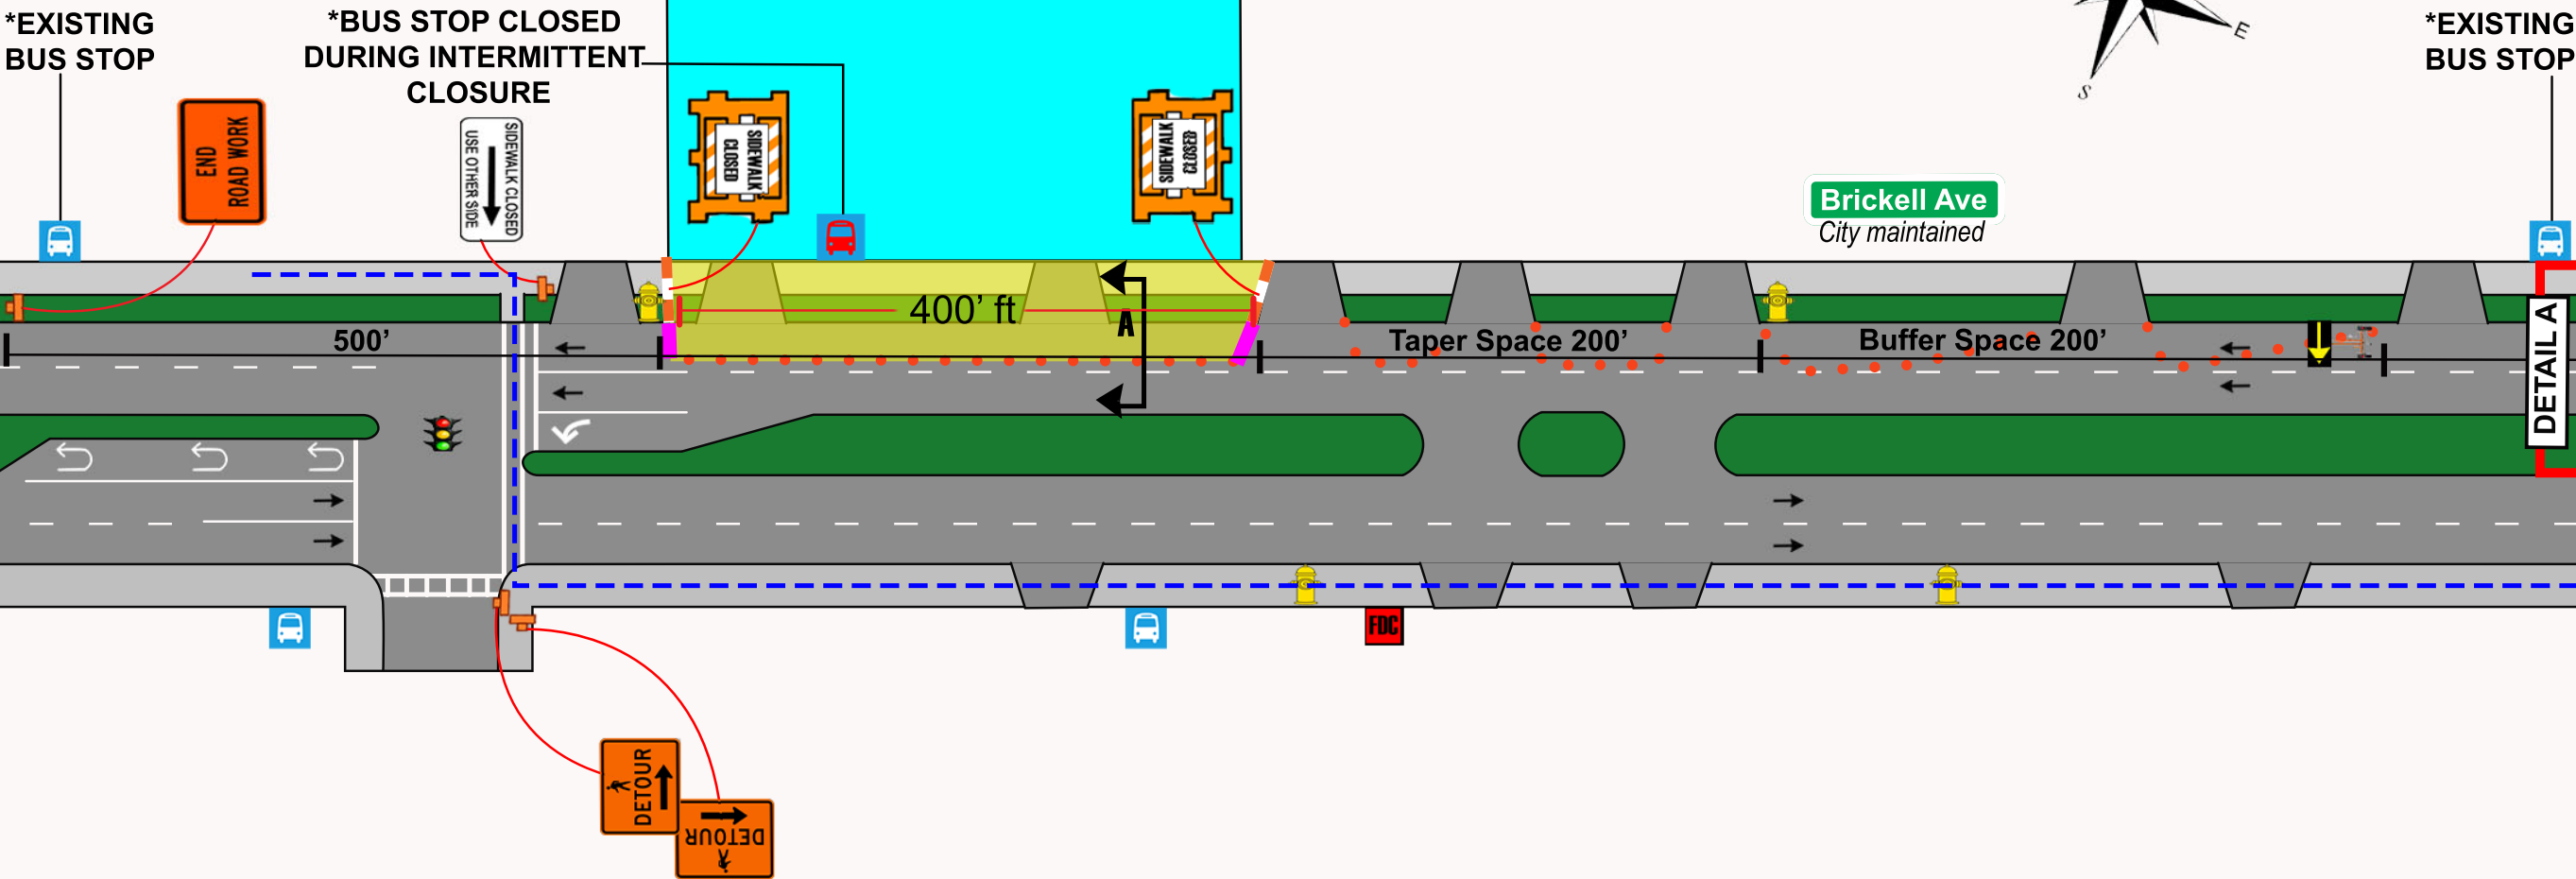

ARROW BOARD

TYPE III BARRICADE

ROAD CONES

WORK ZONE

PEDESTRIAN PATH

JOB SITE

LONGITUDINAL CHANNELIZING DEVICE (LCD)

FIRE HYDRANTS

BUS STOP

ROAD SIGN

TRAFFIC SIGNAL

FDC CONNECTIONS

Contractor shall install and maintain traffic control devices in accordance with FDOT Standard Index 600 series and the MUTCD.

* FDOT INDEX 102-613, 1 OF 5. 2024-25.
* MUTCD (TA-28)

NOT TO SCALE

The plan was not intended to be used for other work permits outside this scope.

- GENERAL NOTES:**
1. Duration of Closure: 10 Days.
 2. Work Type: Tree Removal.

Driveways remain open at all times

NOTES: All gutters, drains, fire hydrants, roadways, and private driveways within the block in which work is being done are to be kept open by the contractor for their intended use.


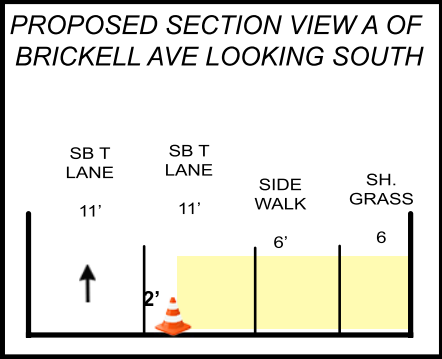


TABLE 2 TAPER LENGTH "L"			
FORMULAS			
S ≤ 40		L = (WS ²)/60	
S ≥ 45		L = WS	
Where: L = Taper Length in feet W = Width of Offset in feet S = Work Zone Speed in mph			
EXAMPLE "L" VALUES			
S	W		
	5	10	12
25	52	104	125
35	102	204	245
45	225	450	540
55	275	550	660
65	325	650	780

SPEED LIMIT 30

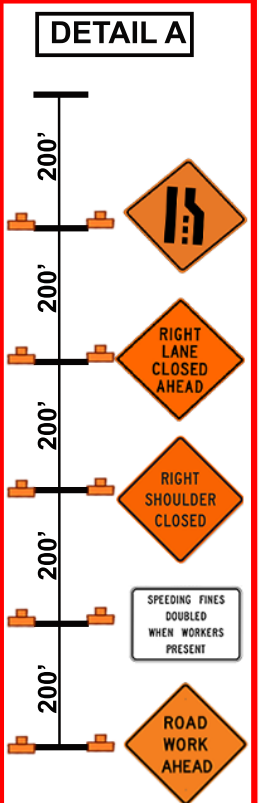

APPROVED FOR PERMIT

DEPARTMENT OF RESILIENCE AND PUBLIC WORKS

PW24002069UP
5/23/2025

2200 BRICKELL CONDO

2200 Brickell Ave
Miami, FL 33129

SIDEWALK, SHOULDER GRASS & SINGLE SB TRAFFIC LANE CLOSURE ON BRICKELL AVE MOT PLAN

Paving & Drainage

Date Modified: **11/19/24**

PHASE: **1**

Certificate: 611527

Issued: 06/24/2023

Expires: 06/15/2027

Instructor: A

Carlos Casas

Has Completed a FDOT Approved Temporary Traffic Control Advanced Course.

Training Provider: A&S Consultants, Inc.

5545 Benchmark Lane
Sanford, FL 32773
Ph: 386-788-9899

Verify this Certificate at www.motadmin.com.

Right O' Way Consultants Inc.

786 - 999 - 3943

MOT@rightowayconsultants.com

TABLE 1 CHANNELIZING DEVICE SPACING				
WORK ZONE SPEED (mph)	Max Spacing (Ft)			
	Cones or Temporary Tubular Markers		Type I Barricades, Vertical Panels or Drums	
	Taper	Tangent	Taper	Tangent
< 45	25	50	25	50
< 50	25	50	50	100

TABLE 3 WORK ZONE SIGN SPACING "X"	
ROAD TYPE	MINIMUM SPACING (Ft)
Arterials and collectors with Work Zone Speed < 40 mph	200
Arterials and collectors with Work Zone Speed < 45 mph	500
*Limited Access Roadway	1,500

*For Limited access roadways with work zone speed <55 mph , the minimum spacing may be reduced in accordance with MUTCD and as approved by the Engineering.